
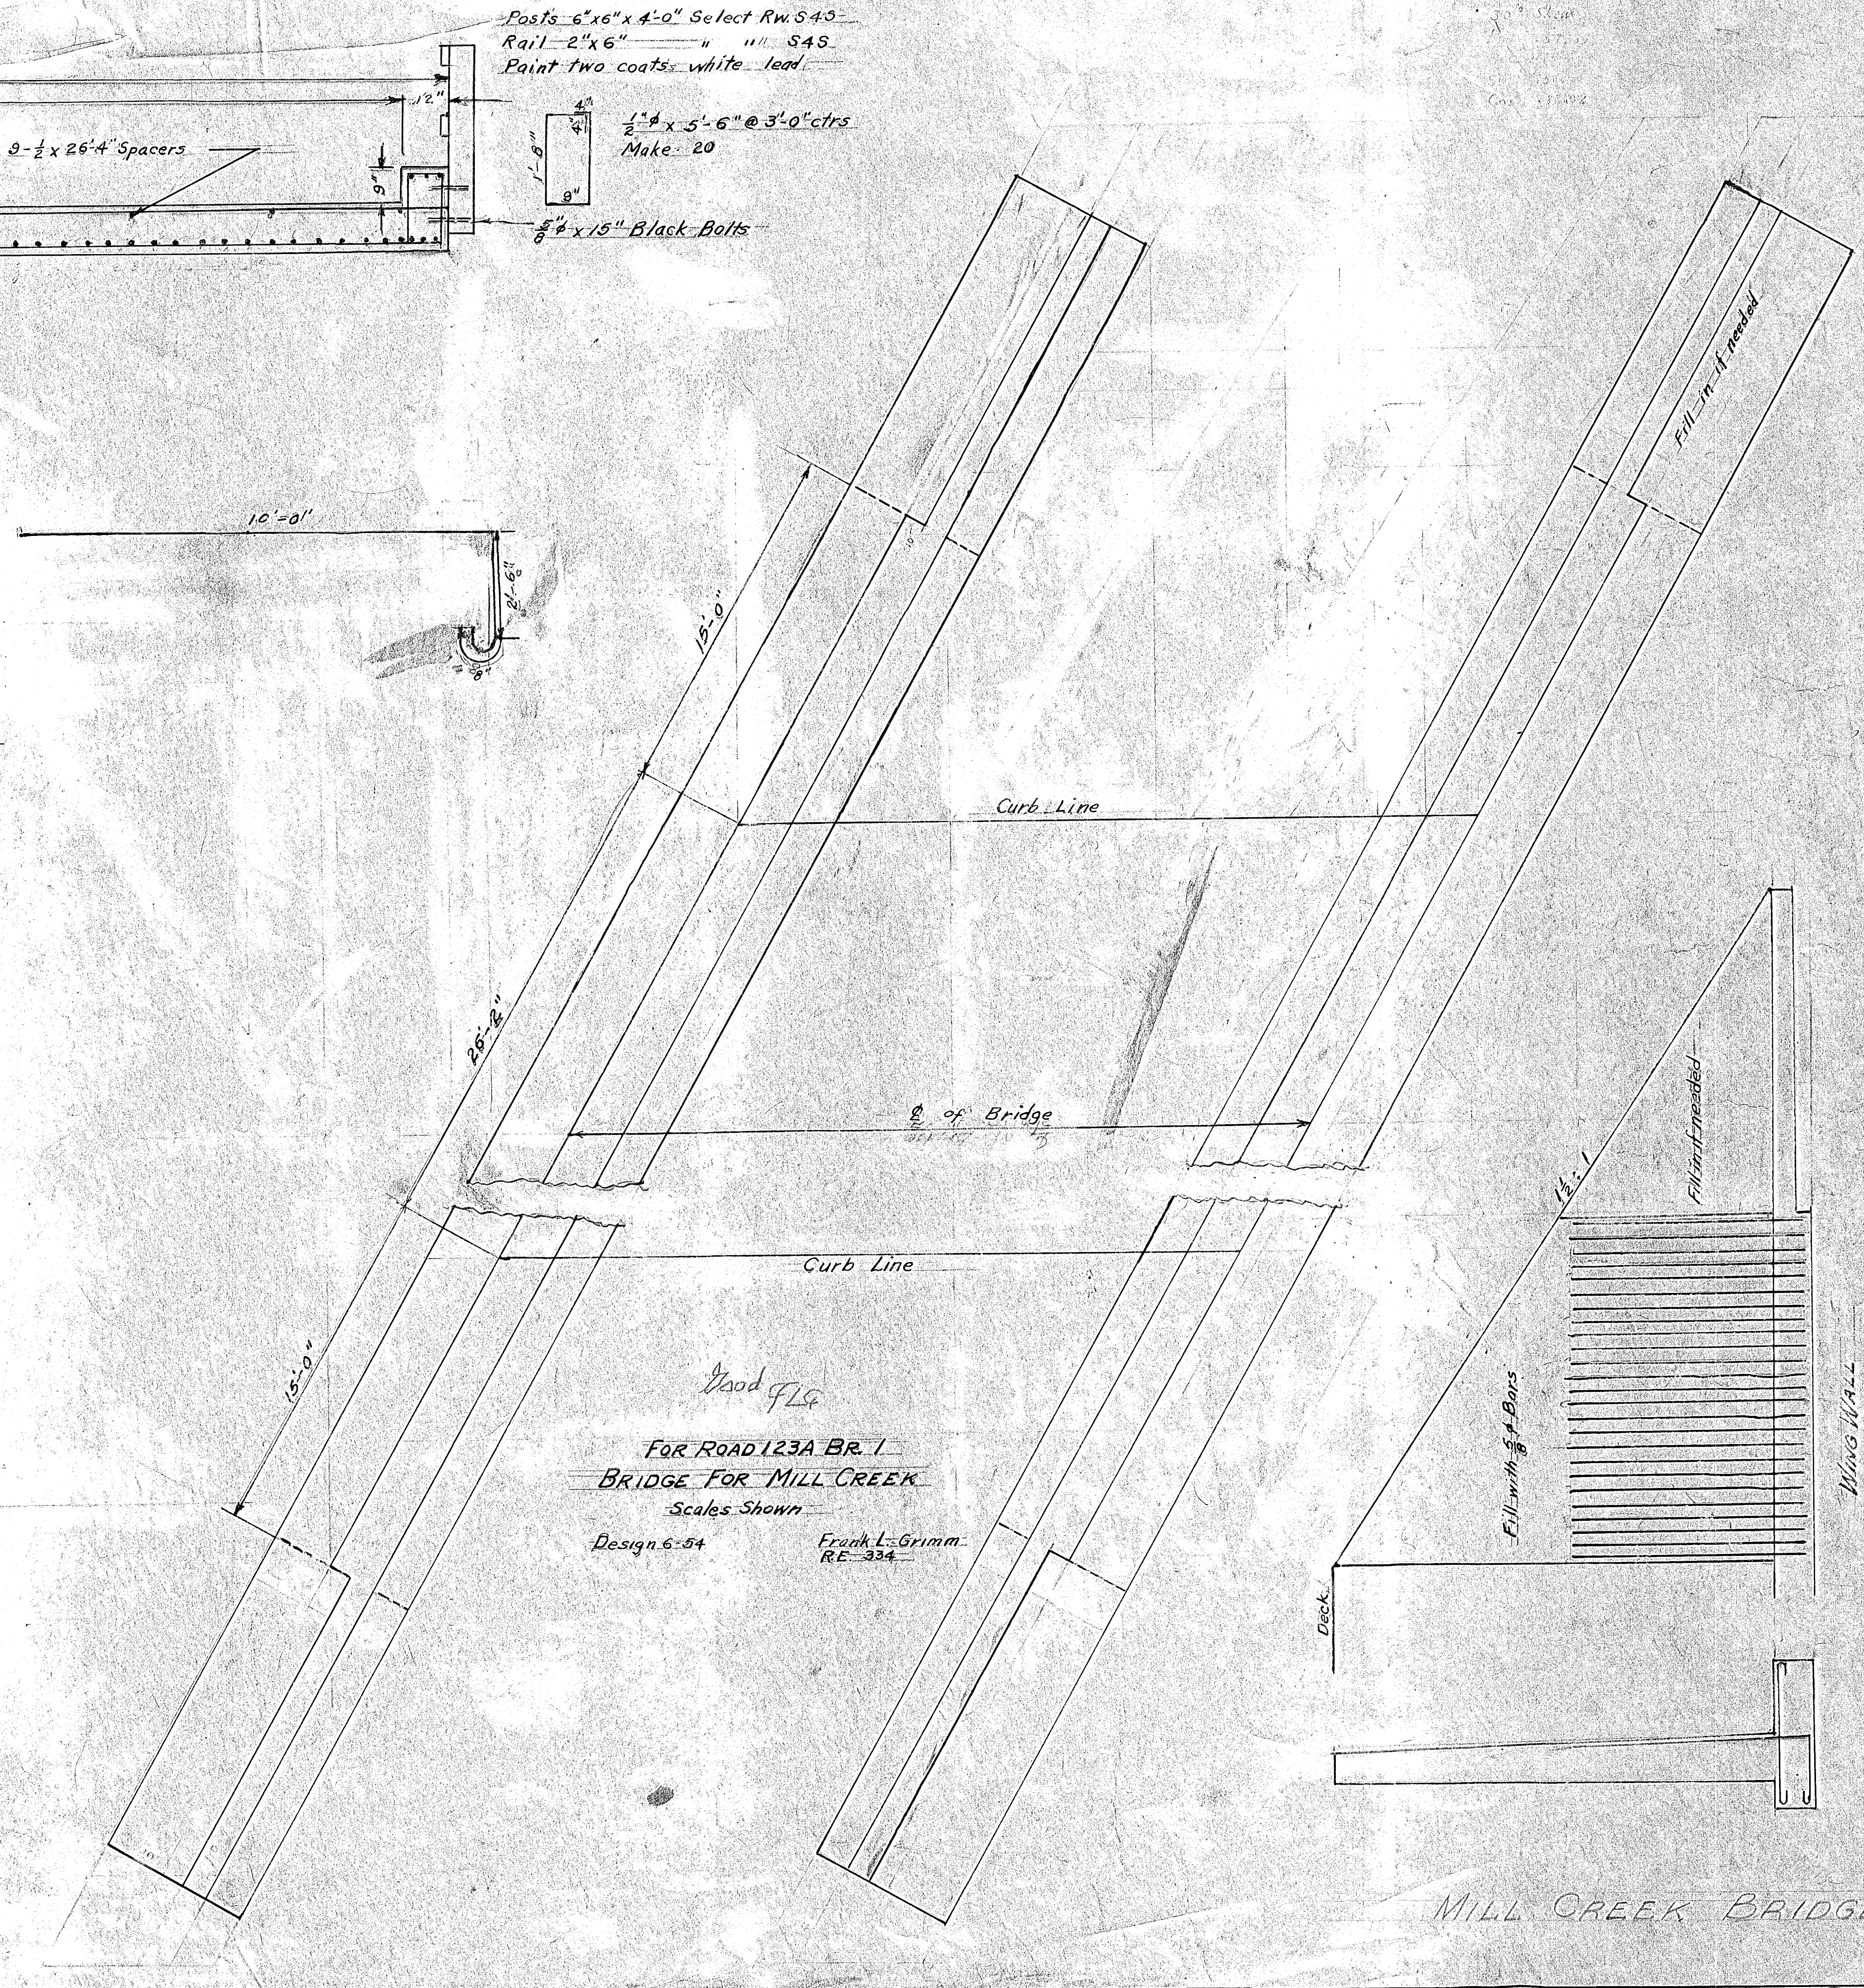


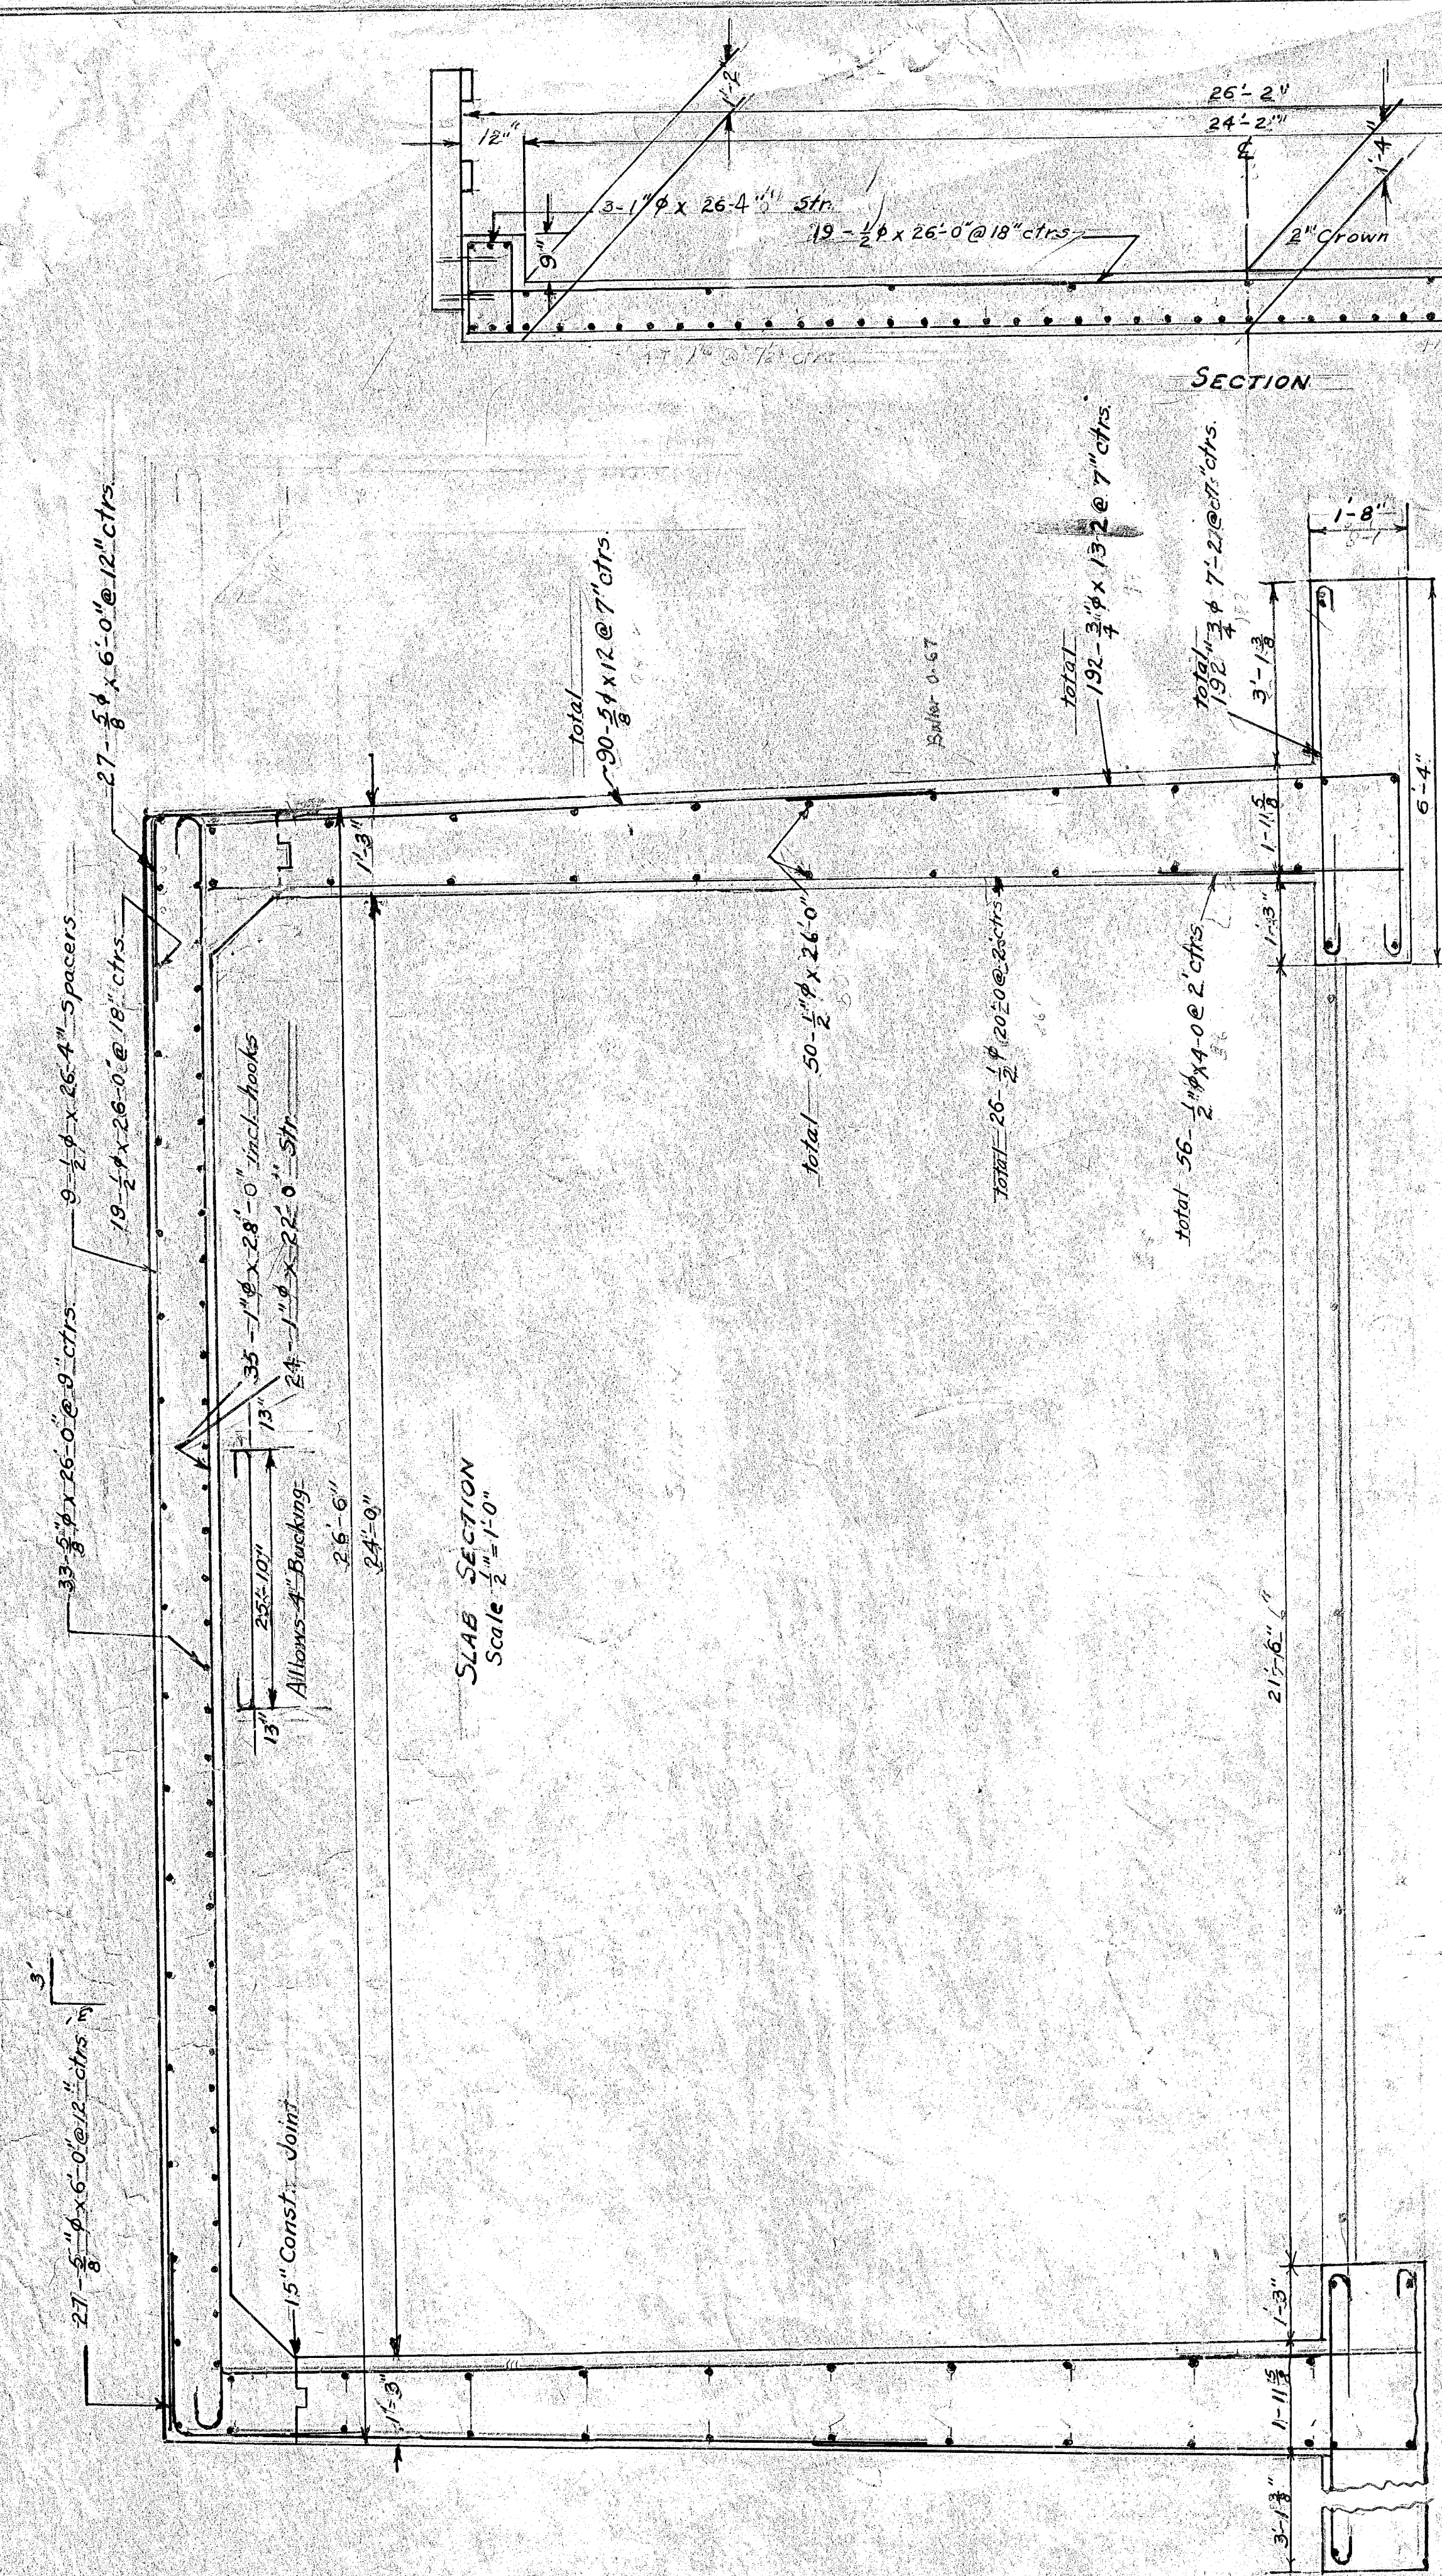

Posts $6'' \times 6'' \times 4'-0''$ Select RW S4S
 Rail $2'' \times 6''$ " " " S4S
 Paint two coats white lead

$\frac{1}{2}'' \phi \times 5'-6'' @ 3'-0''$ ctrs
 Make 20

$\frac{5}{8}'' \phi \times 15''$ Black Bolts

FOR ROAD 123A BR. 1
 BRIDGE FOR MILL CREEK
 Scales Shown

Design 6-54 Frank L. Grimm
 RE-334

MILL CREEK BRIDGE

Road 123A - Bridge 1